1 New Build North Elevation
1 : 100

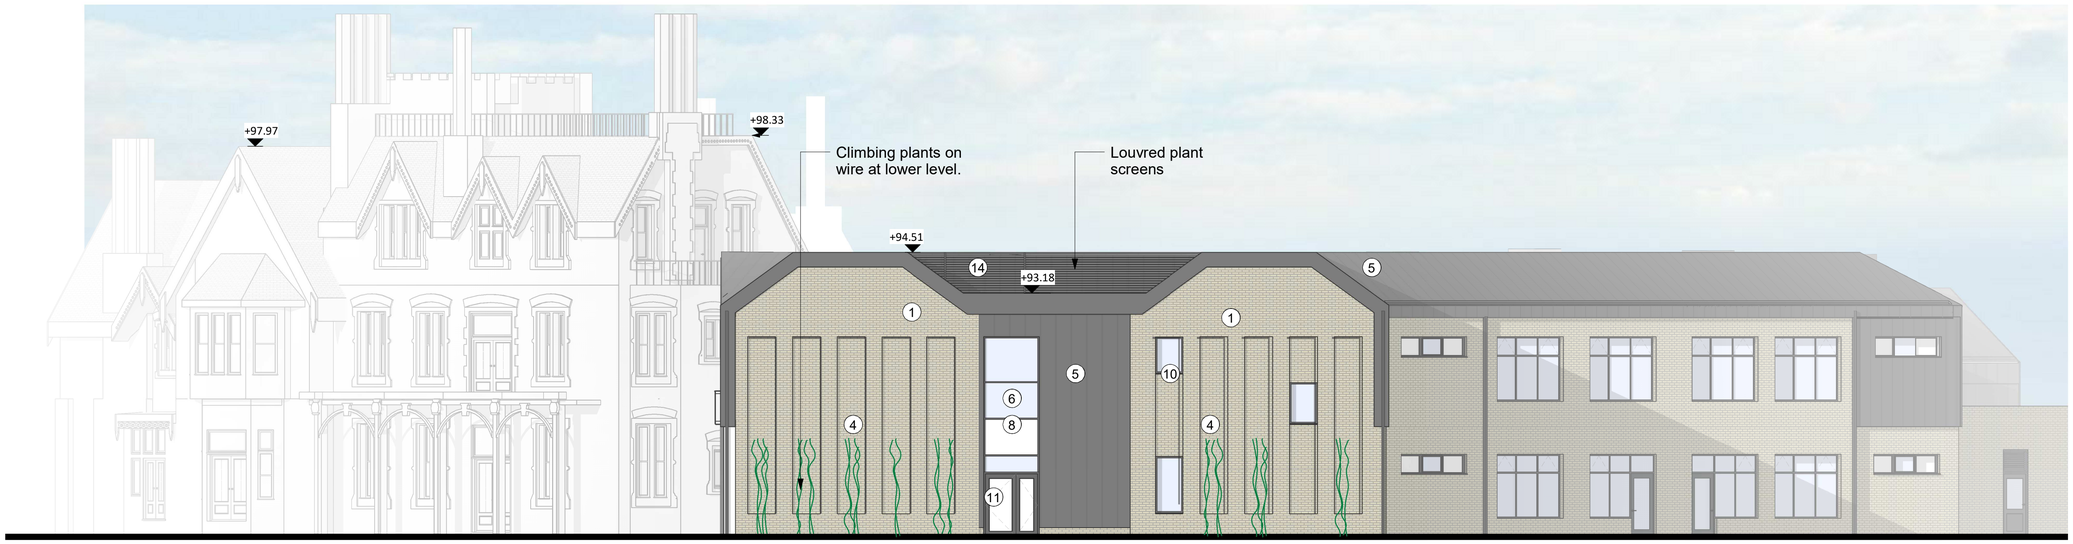

2 New Build South-East Elevation
1 : 100

3 New Build South Elevation - Courtyard
1 : 100

Responsibility is not accepted for errors made by others in scaling from this drawing.
All construction information should be taken from figured dimensions only.

0mm 50mm 100mm

0 5 10 m

Key Plan:

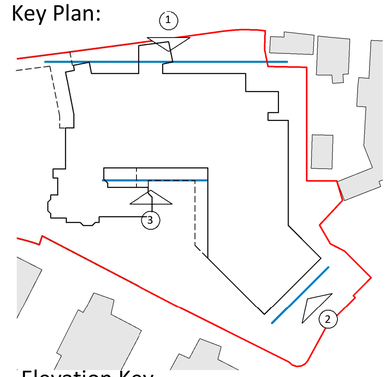

Elevation Key

1. Buff Brick
2. Black Brick
3. Brick Parapet-Colour Buff
4. Recessed brick -Colour Buff
5. Metal Cladding - dark grey
6. Curtain Walling (frame dark grey)
7. Manifestation to glazing
8. Spandrel Panel
9. Classroom canopy
10. PPC window system (frame dark grey). Clear glazing
11. PPC Glazed door (frame colour TBC)
12. Obscured glazing to windows.
13. PPC Juliette balcony
14. PPC Louvre
15. Louvred doors

STATUS	REV	DATE	DESCRIPTION
S2	P48	22/06/22	Issued for Planning
S2	P25	23/11/21	For Planning
S2	P24	01/11/21	For Planning
PL	PL02	22/09/21	Planning Issue
PL	PL01	17/08/21	Planning Issue
S4	P21	19/03/21	Stage 01 Issue
S3	P20	08/03/21	Planning and Stage 01 drawings issued for review by Skanska

CLIENT
Skanska

REVISED BY
LN

CHECKED BY
HL

ORIGINATOR NO
153645

CONSULTANT
STRIDE TREGLOWN
www.stridetreglown.com
© Stride Treglown Limited 2017

PROJECT
Claremont all through SEN School
Henleaze Park,
Henleaze,
Bristol, BS9 4LR

DRAWING TITLE
Proposed New Build Elevations - North and South

SUITABILITY STATUS
S2 : SUITABLE FOR INFORMATION
PURPOSE OF ISSUE: Issued for information

SCALE
1 : 100 @ A1

PROJECT | ORIGINATOR | ZONE | LEVEL | TYPE | ROLE | NUMBER
CLTS-STL-XX-ZZ-DR-A-02005

REVISION
P48