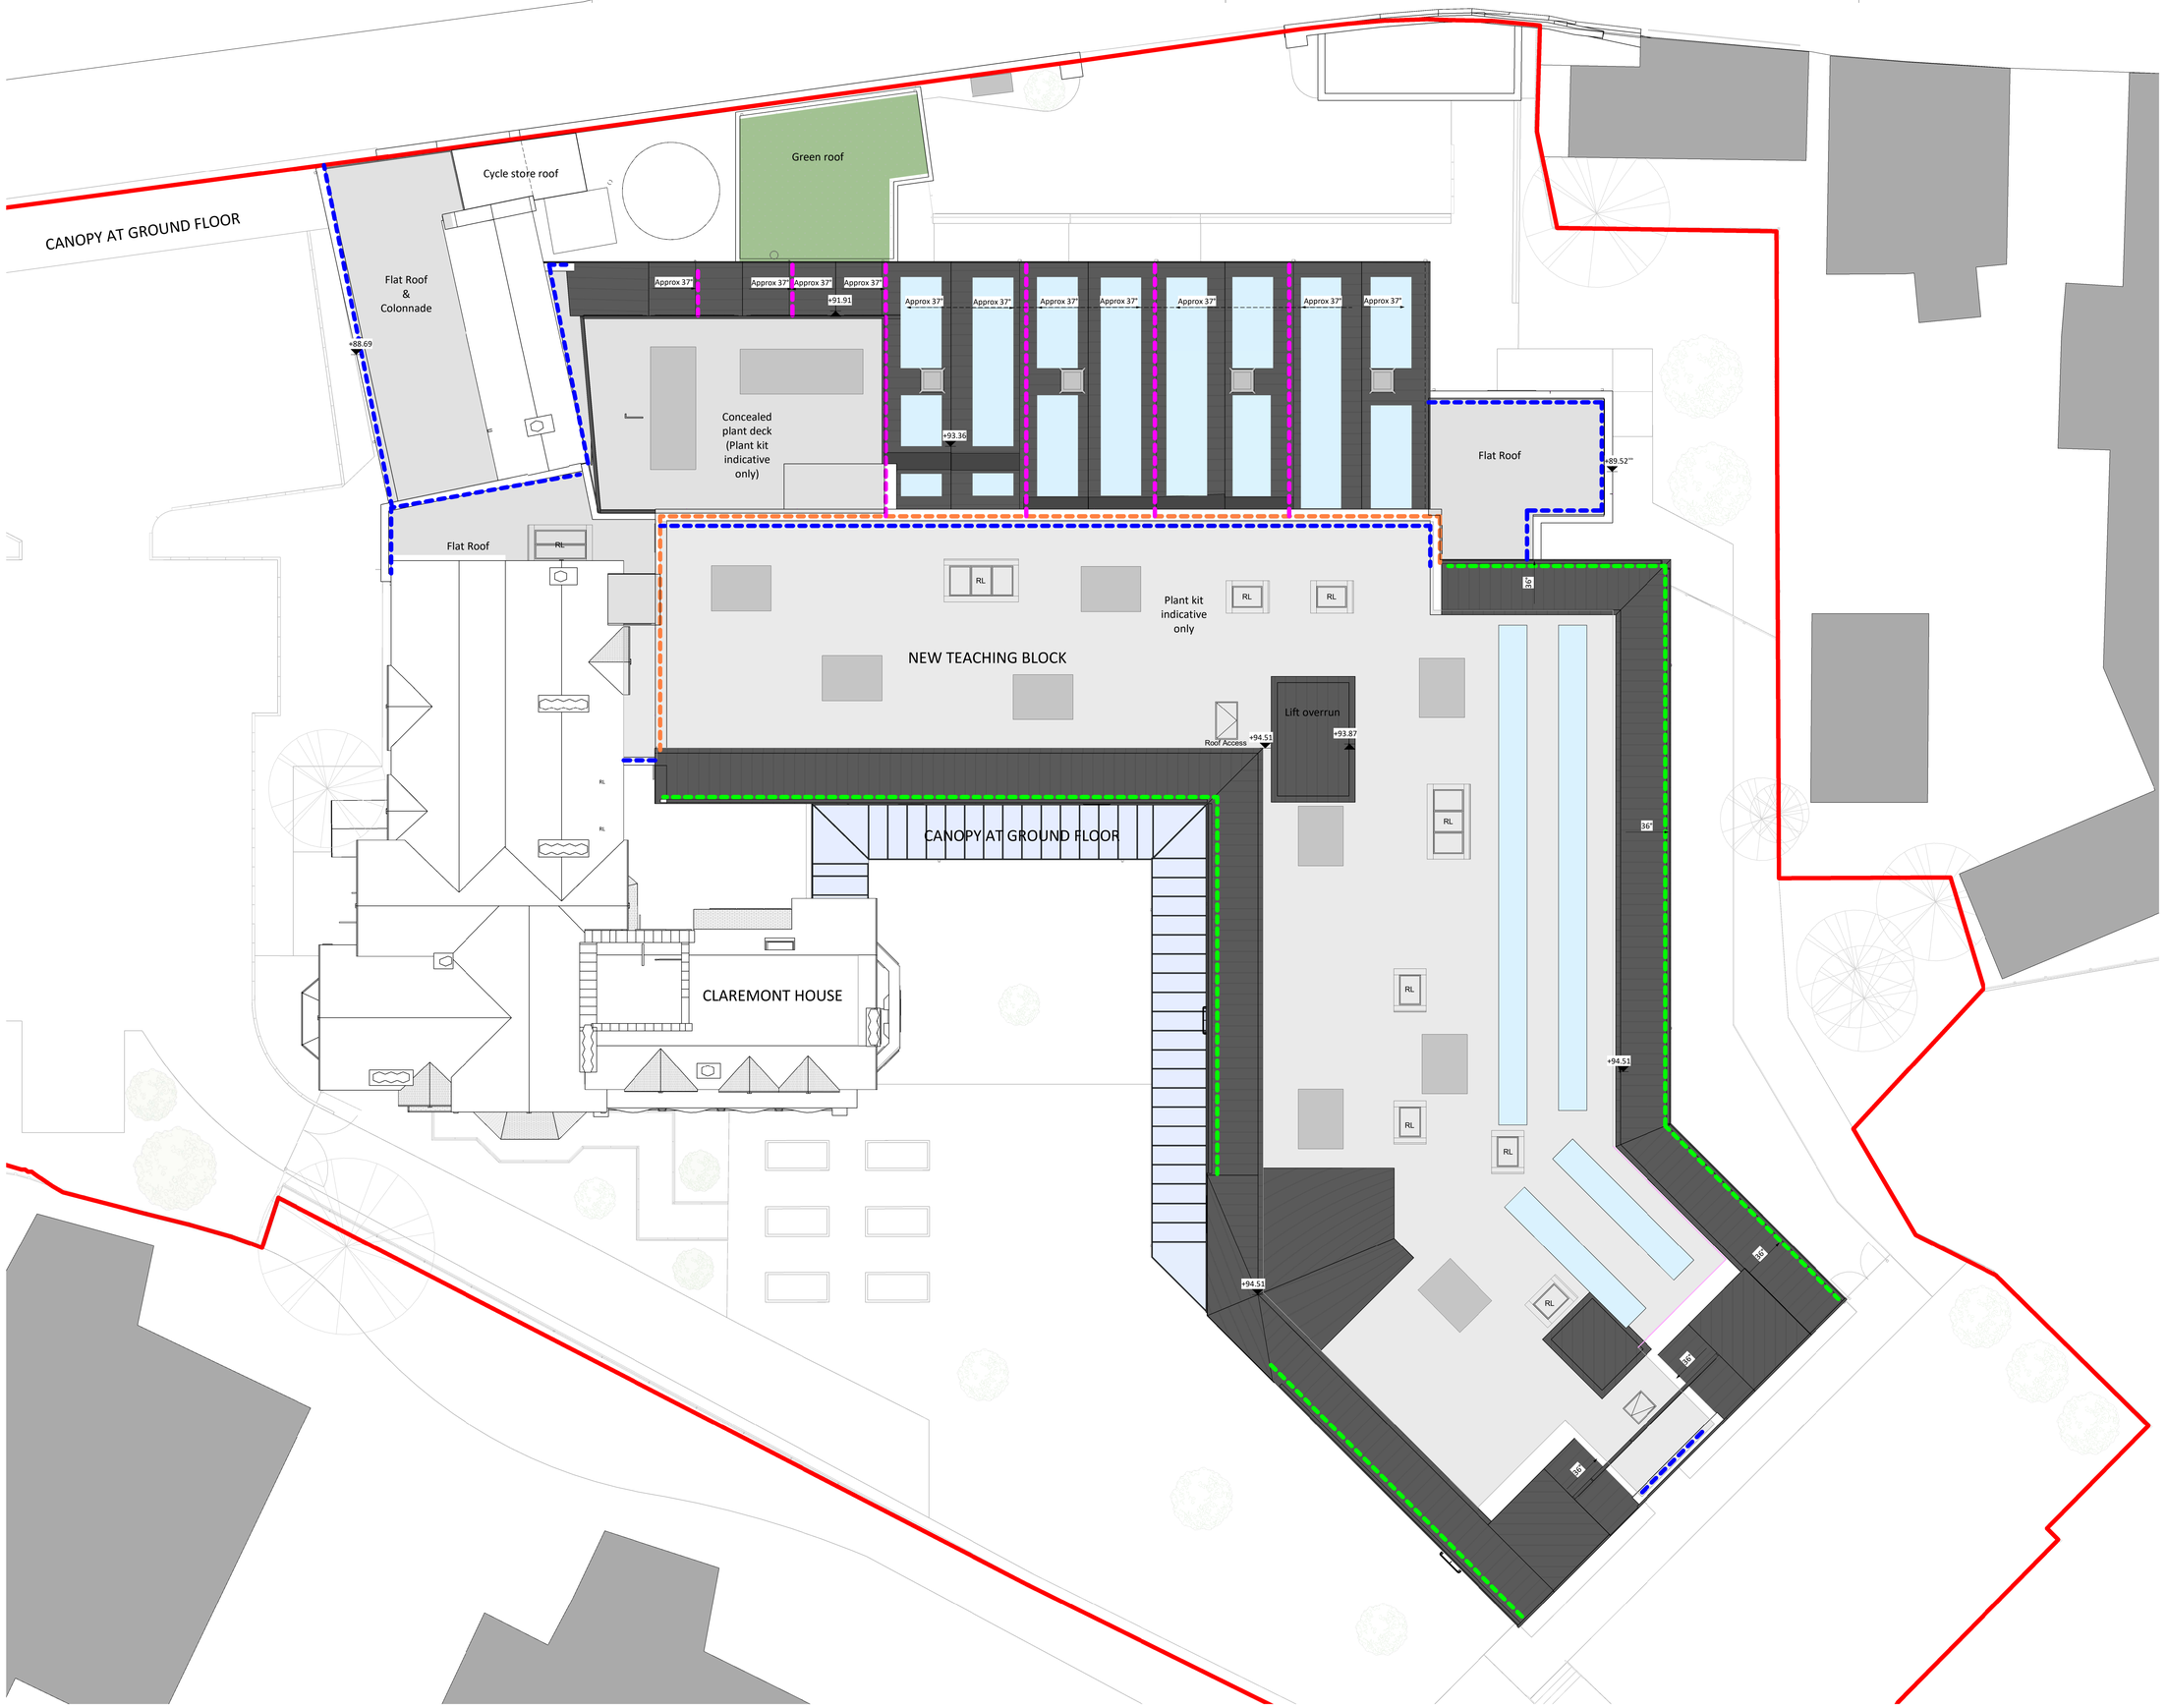

Responsibility is not accepted for errors made by others in scaling from this drawing. All construction information should be taken from figured dimensions only.

0mm 50mm 100mm

N

0 5 10 m

Key

- RL — Glazed Rooflight
- Windcatcher (Monodraught X Air or similar)
- Roof access hatch with edge guarding
- Plant kit (location indicative only)
- RWP positions TBC
- Possible locations for PV panels (TBC)
- Robust low maintenance single ply roof
- Dark grey standing seam metal roof
- Green roof
- Walk way (location indicative only)
- Classroom canopies
- Brick Parapet (1100mm high)
- Valley gutter (TBC)
- Parapet gutter
- Hidden gutter
- Site boundary

Notes:

- Rooftop and rainwater strategy to be reviewed
- M&E to be coordinated at next stage (shown indicatively)

STATUS	REV	DATE	DESCRIPTION
S2	P48	22/06/22	Issued for Planning
S2	P47	26/04/22	Issued for Planning
S2	P25	23/11/21	For Planning
S2	P24	01/11/21	For Planning
PL	PL02	22/09/21	Planning Issue
PL	PL01	17/08/21	Planning Issue
S4	P21	19/03/21	Stage 01 issue
S3	P20	08/03/21	Planning and Stage 01 drawings issued for review by Skanska

CLIENT
Skanska

REVISED BY
LN

CHECKED BY
HL

ORIGINATOR NO
153645

CONSULTANT
STRIDE TREGLOWN
www.stridetreglown.com © Stride Treglown Limited 2017

PROJECT
Claremont all through SEN School
Henleaze Park,
Henleaze,
Bristol, BS9 4LR

DRAWING TITLE
Proposed Roof Plan

SUITABILITY STATUS
S2 : SUITABLE FOR INFORMATION

SCALE
1 : 100 @ A0

PURPOSE OF ISSUE: Issued for information

PROJECT | ORIGINATOR | ZONE | LEVEL | TYPE | ROLE | NUMBER
CLTS-STL-XX-ZZ-DR-A-01009

REVISION
P48