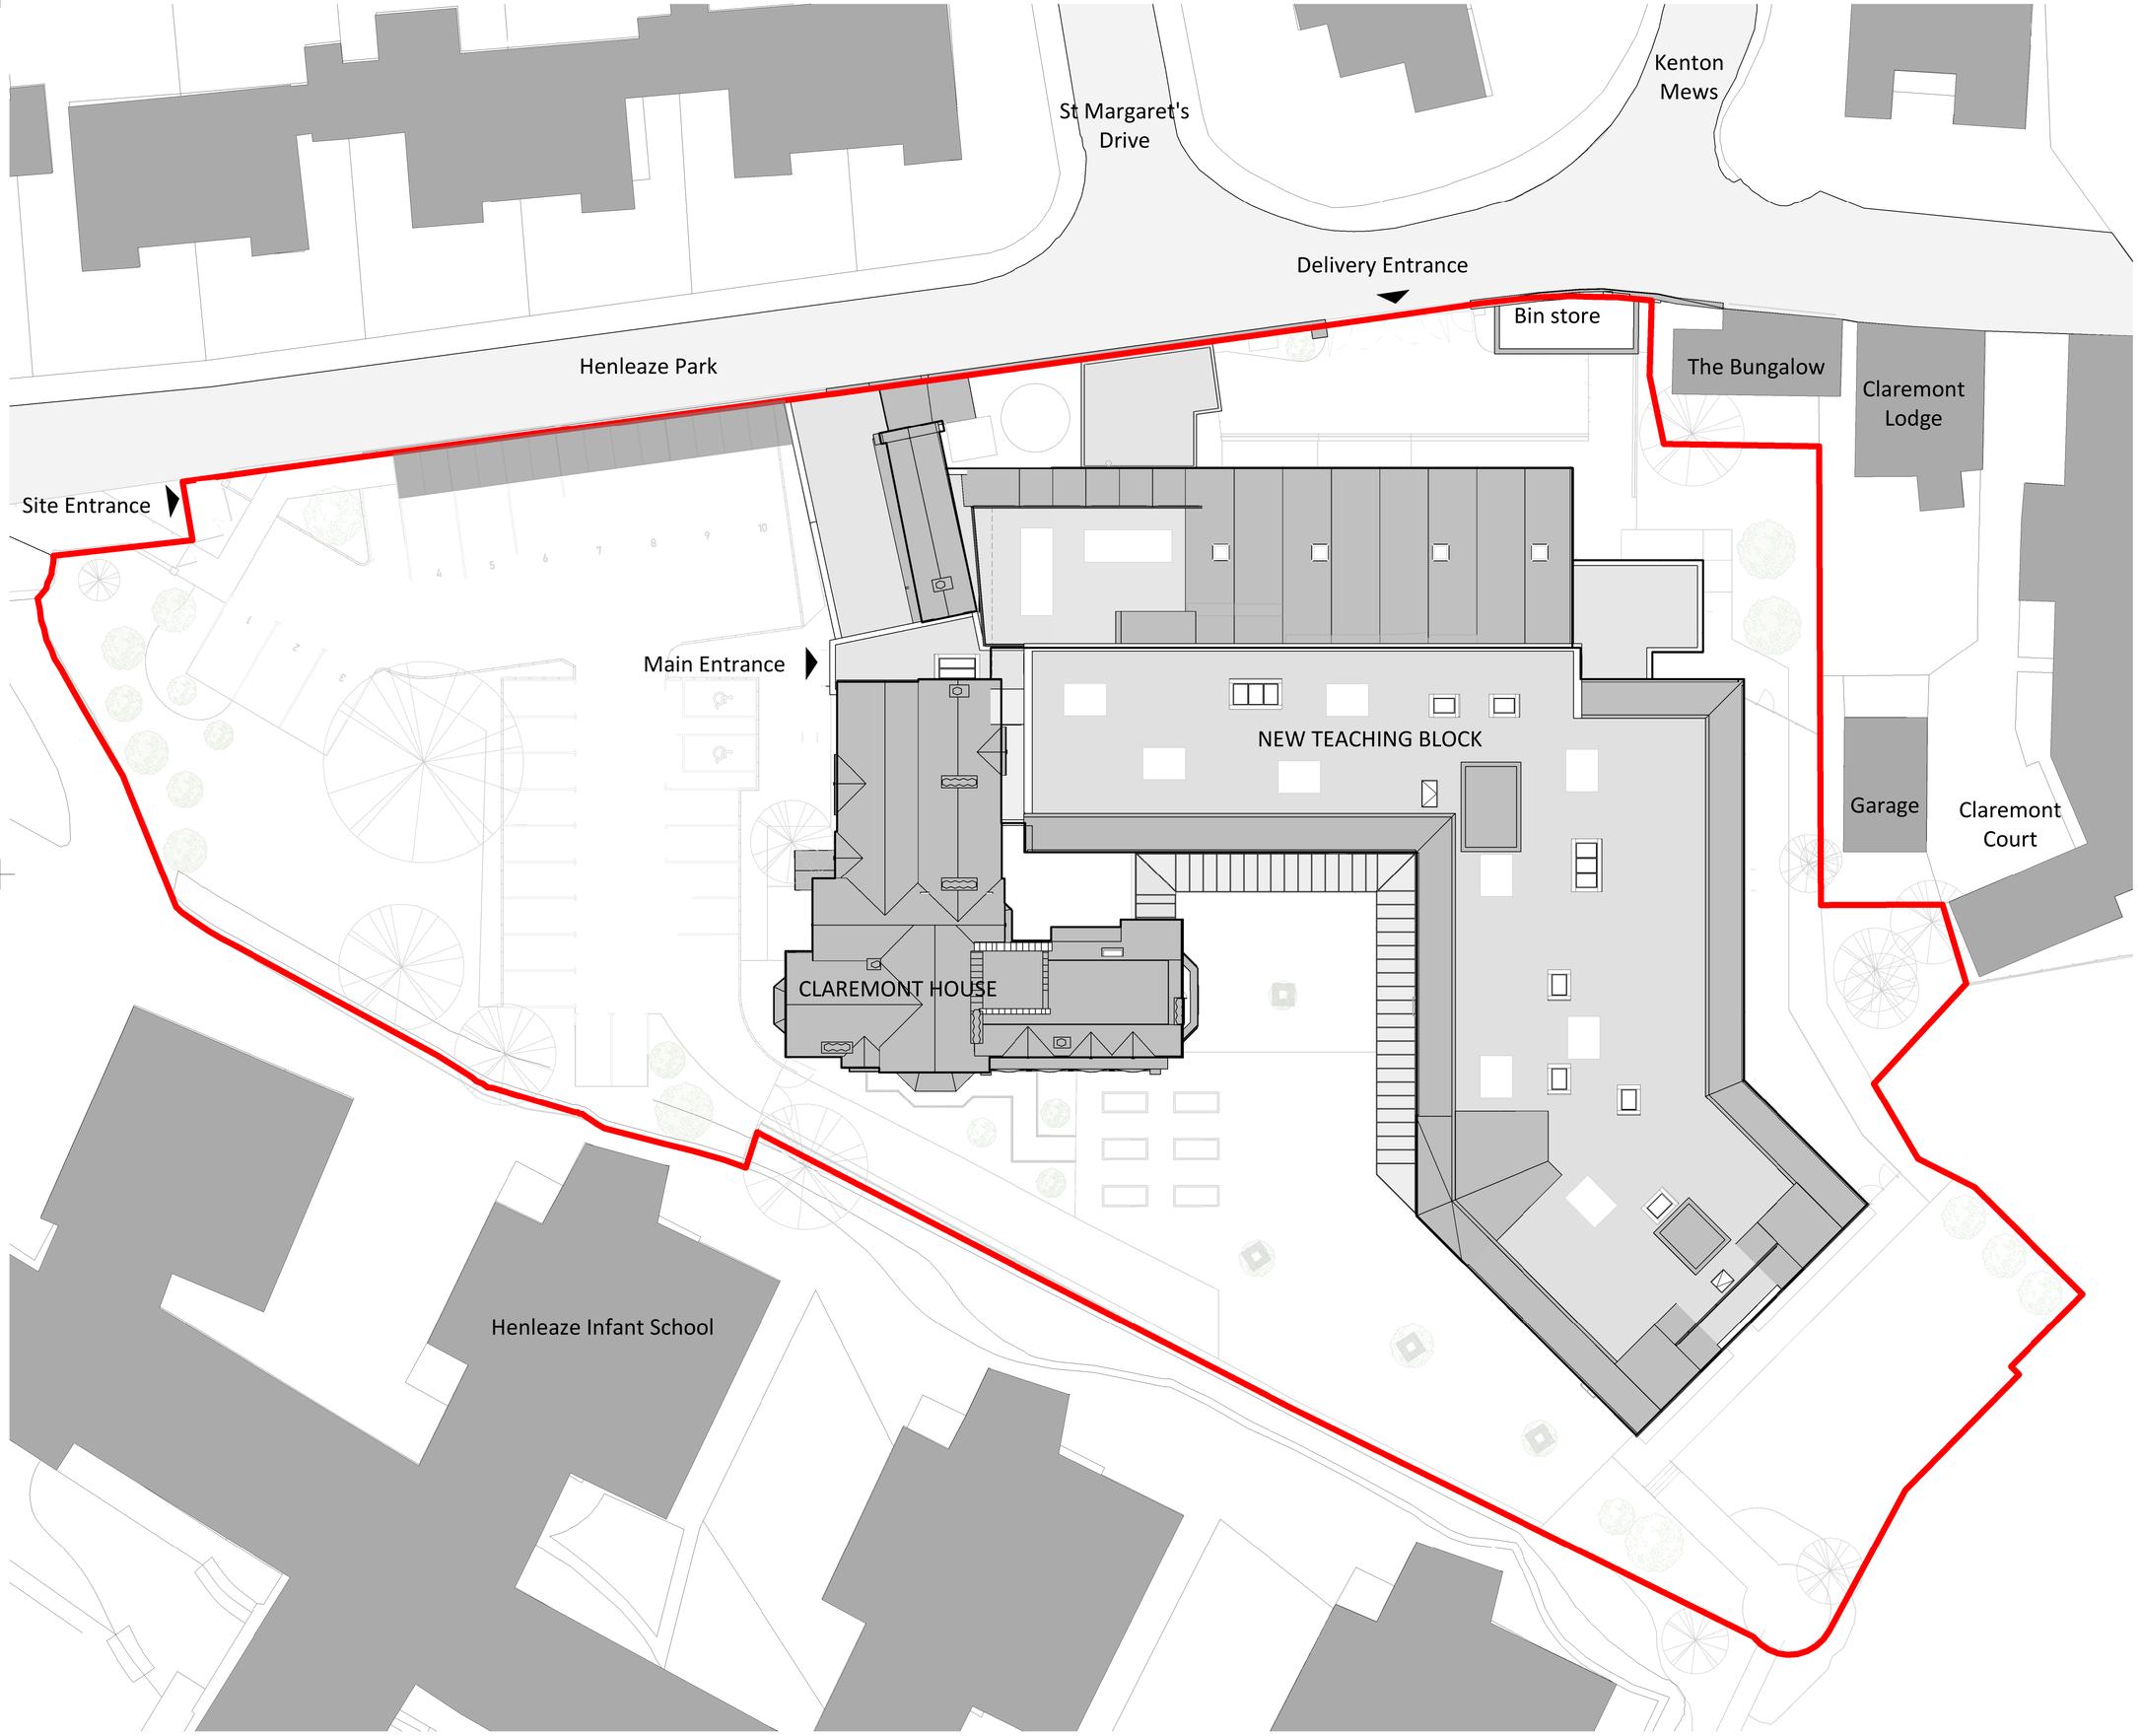

Responsibility is not accepted for errors made by others in scaling from this drawing.
All construction information should be taken from figured dimensions only.

0mm 50mm 100mm

0 5 10 m 20 m

KEY

Site Boundary

Entrance Points

NOTES

Proposed Parking Numbers:
- 15 Standard Spaces
- 2no. Disabled Spaces
- 10no. Minibus Spaces

Total: 27 Spaces
(6 additional Spaces from existing)

See drawing number 09001 for proposed landscape arrangement.

STATUS	REV	DATE	DESCRIPTION
S2	P48	22/06/22	Issued for Planning
S2	P47	26/04/22	Issued for Planning
S2	P25	23/11/21	For Planning
S2	P24	01/11/21	For Planning
PL	PL02	22/09/21	Planning Issue
PL	PL01	17/08/21	Planning Issue
S4	P21	19/03/21	Stage 01 Issue
S3	P20	08/03/21	Planning and Stage 01 drawings issued for review by Skanska

CLIENT
Skanska

REVISED BY
LN

CHECKED BY
HL

ORIGINATOR NO
153645

CONSULTANT
STRIDE TREGLOWN
www.stridetreglown.com

© Stride Treglown Limited 2017

PROJECT
Claremont all through SEN School
Henleaze Park,
Henleaze,
Bristol, BS9 4LR

DRAWING TITLE
Proposed Site Plan

SUITABILITY STATUS
S2 : SUITABLE FOR INFORMATION
PURPOSE OF ISSUE: Issued for information

SCALE
1 : 200 @ A1

PROJECT | ORIGINATOR | ZONE | LEVEL | TYPE | ROLE | NUMBER
CLTS-STL-XX-ZZ-DR-A-00003

REVISION
P48