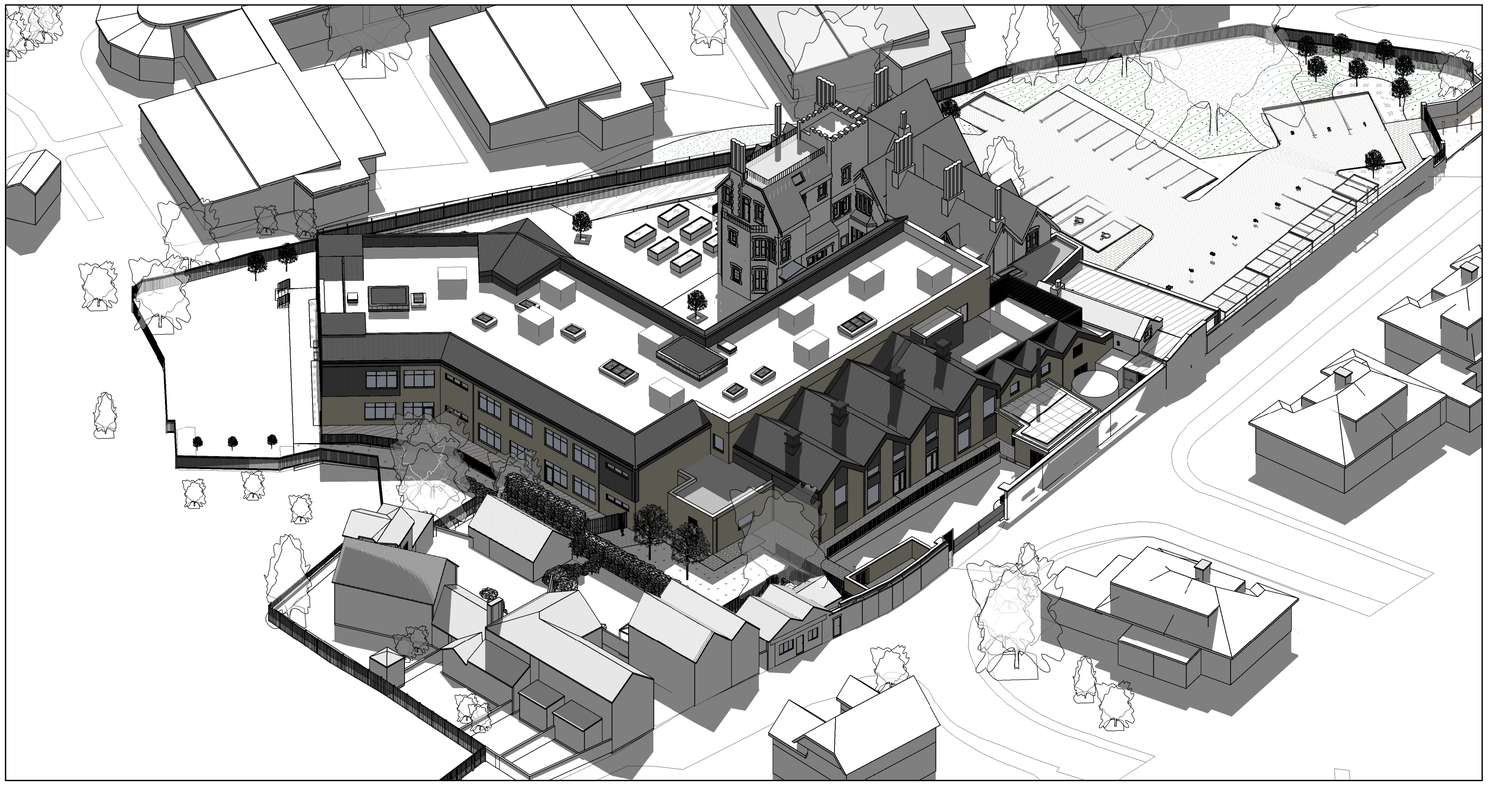

1 Aerial View - North East

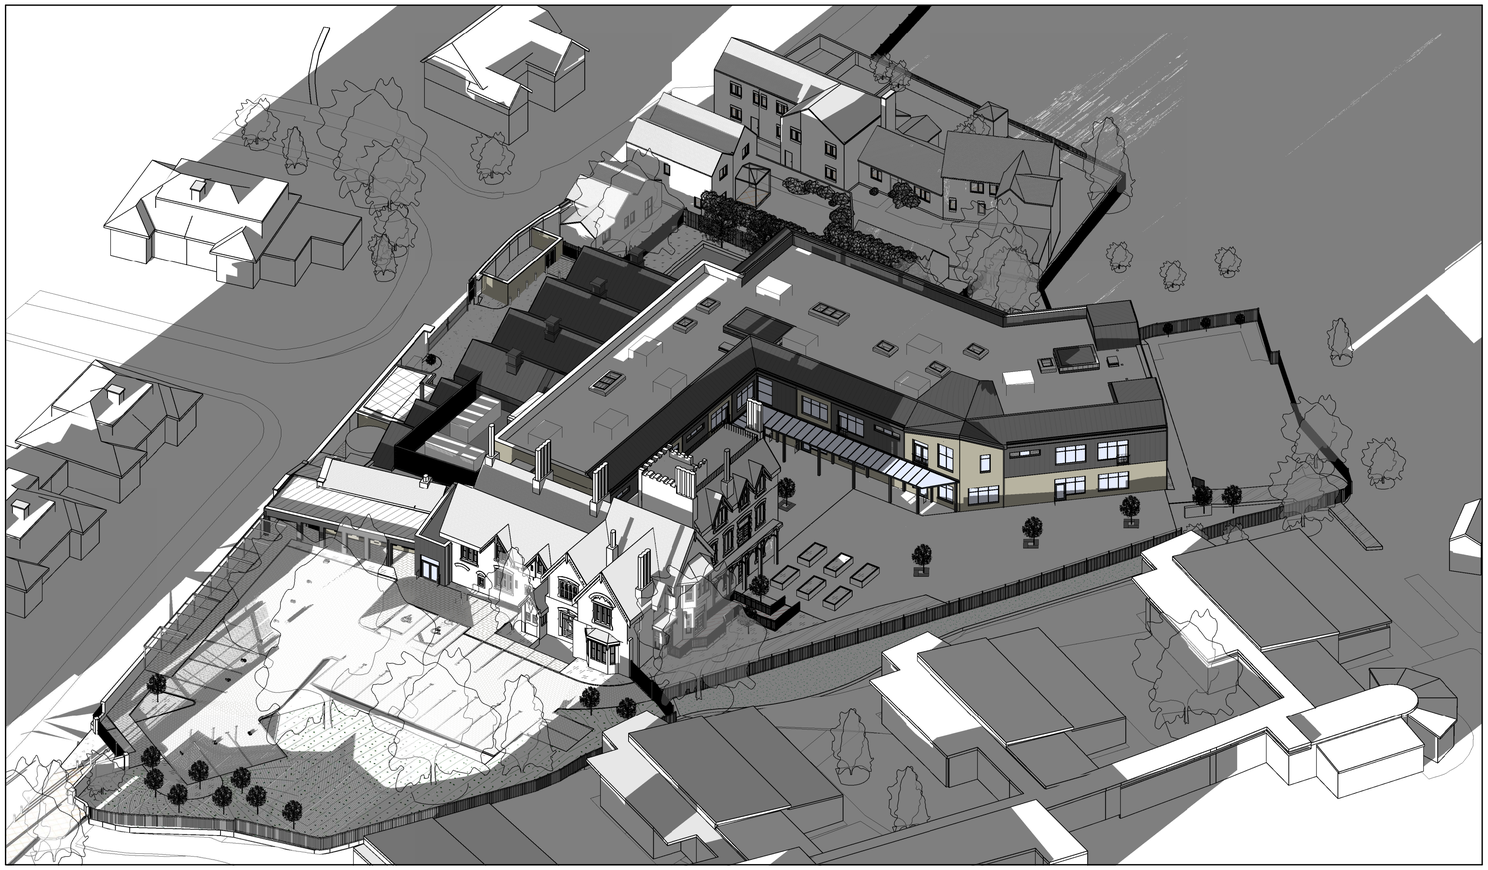

2 Aerial View - South West

Responsibility is not accepted for errors made by others in scaling from this drawing.
All construction information should be taken from figured dimensions only.

0mm 50mm 100mm

Key Plan:

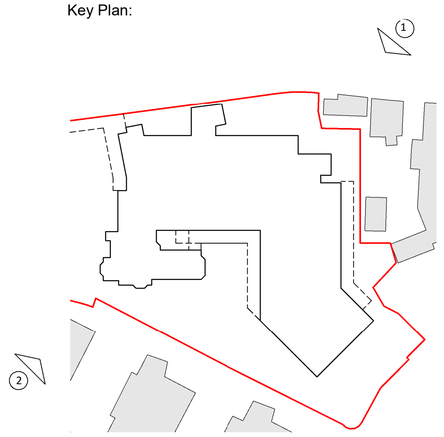

Note: Rooftop Plant sizes and locations indicative only.

STATUS	REV	DATE	DESCRIPTION
S2	P48	22/06/22	Issued for Planning
S1	P35	01/02/22	Issued for planning
S2	P25	23/11/21	For Planning
S2	P18	11/02/21	Issued for Pre App
S2	P07	10/12/20	Issued for Pre App

CLIENT
Skanska

REVISED BY
LN

CHECKED BY
HL

ORIGINATOR NO
153645

CONSULTANT
STRIDE TREGLOWN

www.stridetreglown.com © Stride Treglown Limited 2017

PROJECT
Claremont all through SEN School
Henleaze Park,
Henleaze,
Bristol, BS9 4LR

DRAWING TITLE
Proposed Aerial Views

SUITABILITY STATUS
S2 : SUITABLE FOR INFORMATION
PURPOSE OF ISSUE: Issued for information

SCALE
N.T.S @ A1

PROJECT | ORIGINATOR | ZONE | LEVEL | TYPE | ROLE | NUMBER
CLTS-STL-XX-ZZ-DR-A-06201

REVISION
P48